UPPER LEVEL FLOOR PLAN

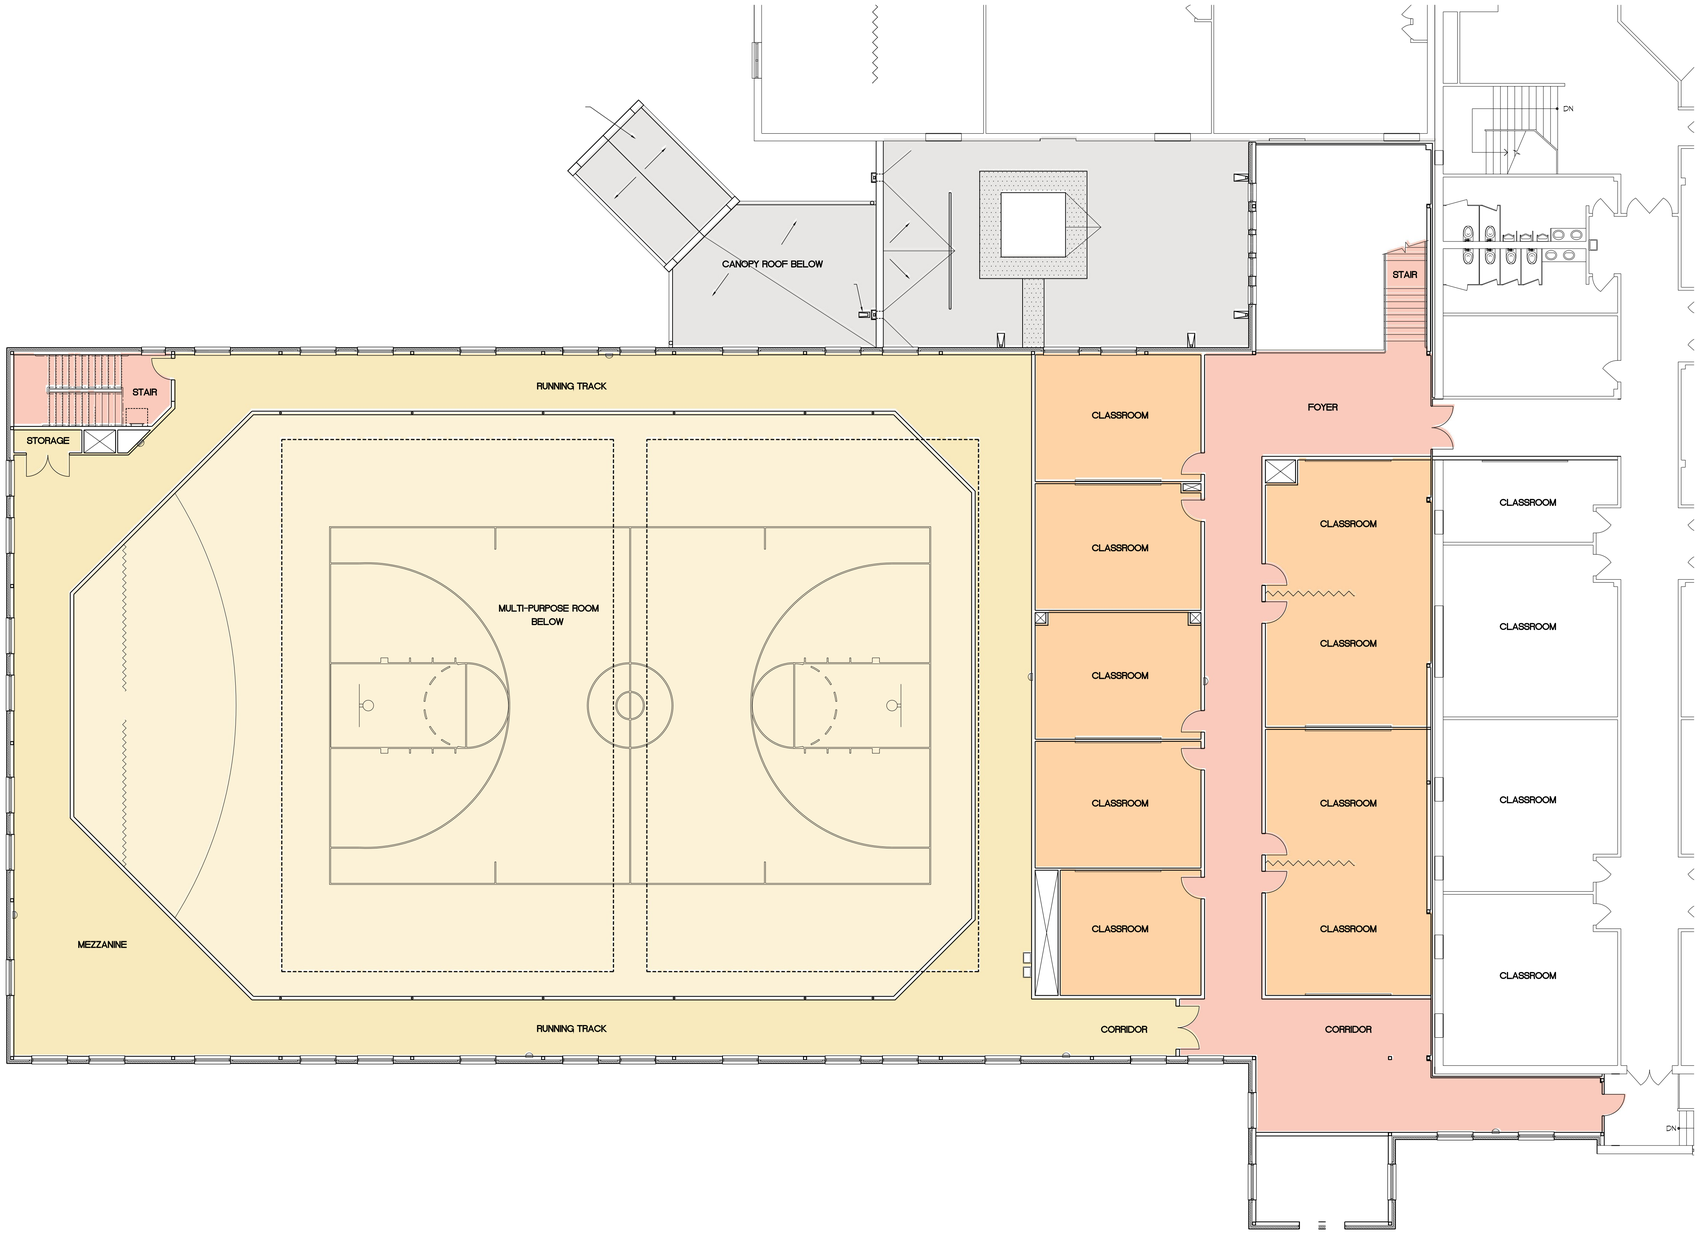

SAINT LOUIS DESIGN ALLIANCE
6014 DELMAR BLVD.
314.863.1313
SAINT LOUIS, MO 63112
www.stlda.com

FIRST BAPTIST CHURCH OF O'FALLON

O'FALLON, MO 63366

NORTH

saint louis DESIGN ALLIANCE architects